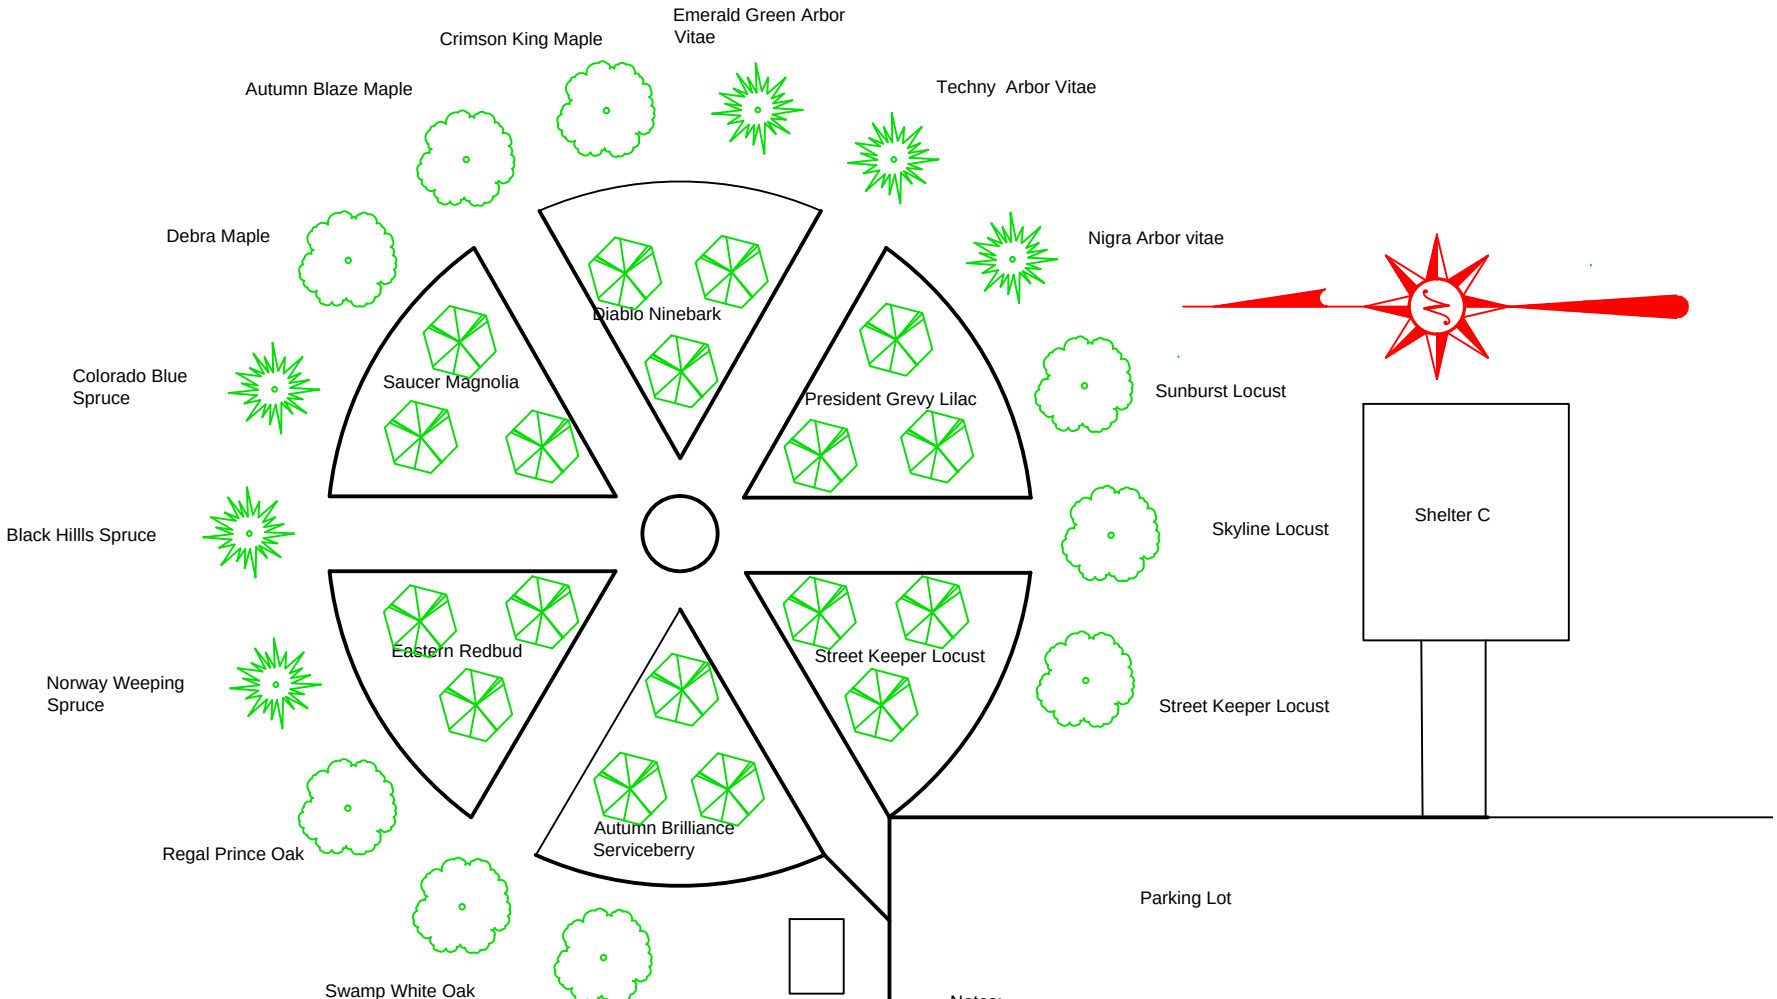

Notes:
Wheel may be tilted to the left to allow a straight entry into the path from the lot.

Center of wheel will be raised. Future plans may include a sitting area or Gazebo.

Plan Drawn by Tom McInnis